
Maria Grazia Matasso

Technical Consultant

MSc in Construction Engineering and Architecture
MSc in Energy Management: Energy Efficiency and Renewable Energy

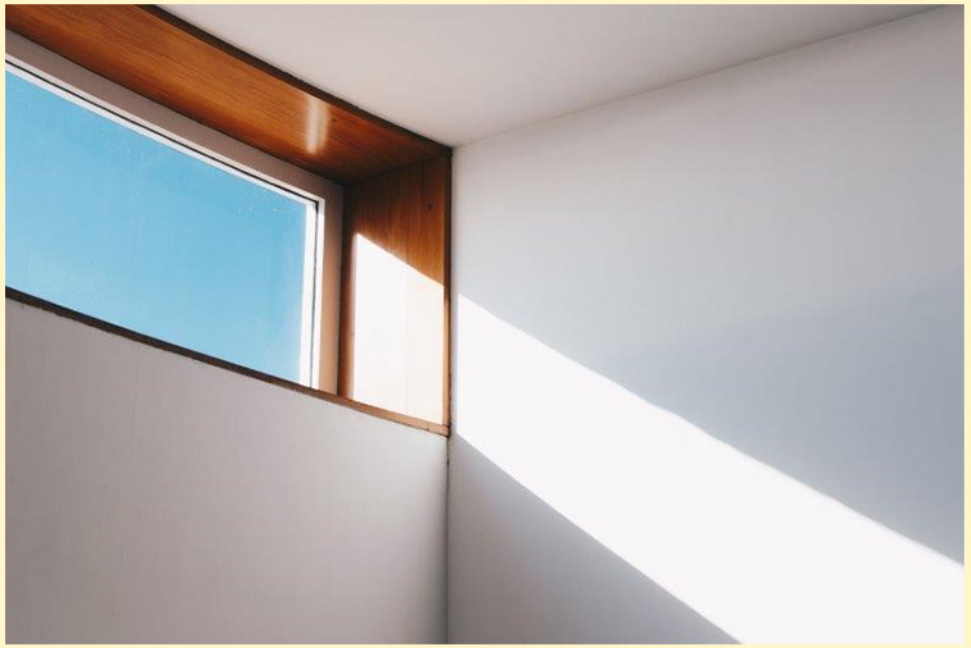

Portfolio

+39 3200449930
mgmatasso@yahoo.it

ARCHITECTURE PROJECT DESIGN 1 WITH LABORATORY


Project Building in Sant'Agata di Militello: House with services to the park

Messina


Using the bisecting line of the two outer sides of the house, I find the internal separation line on which is based the stairs.
The minor sides and those of the garden, instead, exploit the parallelism and the orthogonality.




GROUND FLOOR PLAN

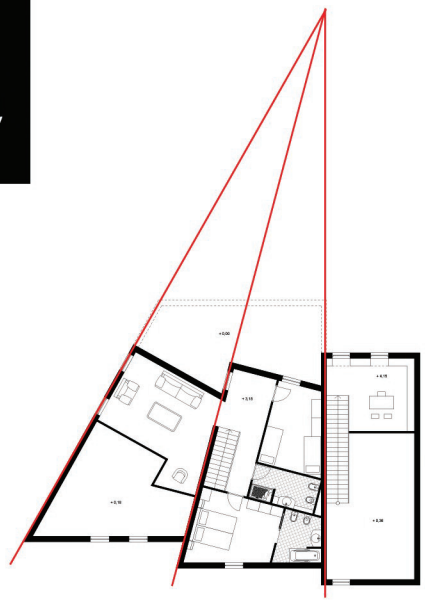

FIRST FLOOR PLAN

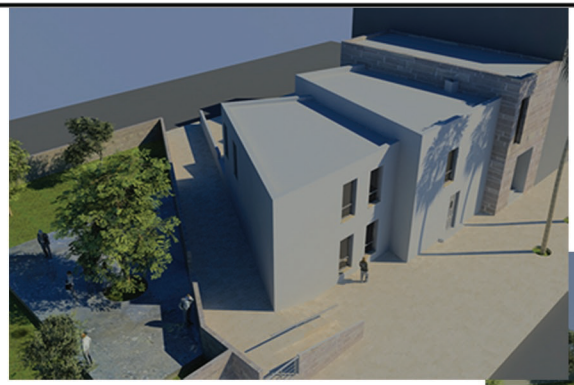

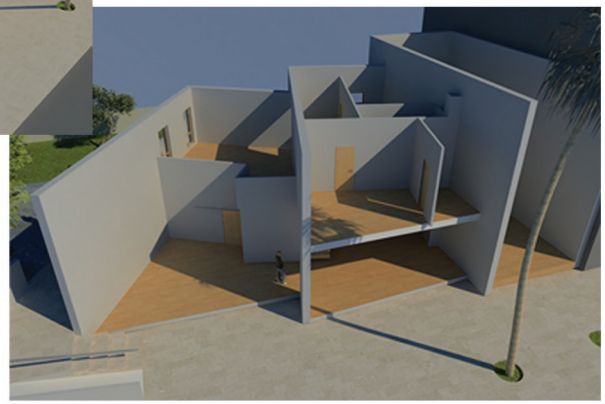


ENGINEERIG DESIGN PROJECTS 2

Project of an Auditorium

Palermo

The design of an auditorium, with offices and a restaurant, and the redevelopment of the existing structure, connection between past and future.

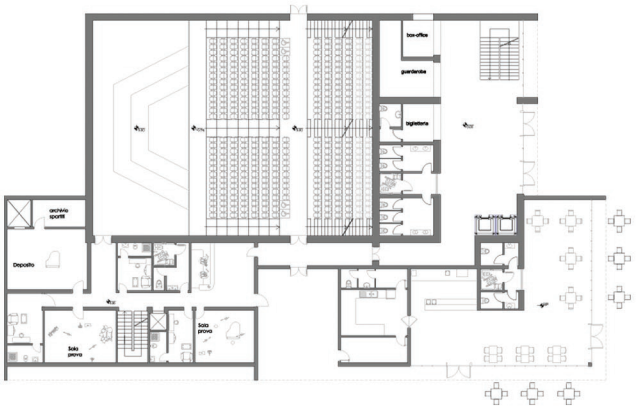

GROUND FLOOR PLAN







Maria Grazia Matasso

Building Engineer



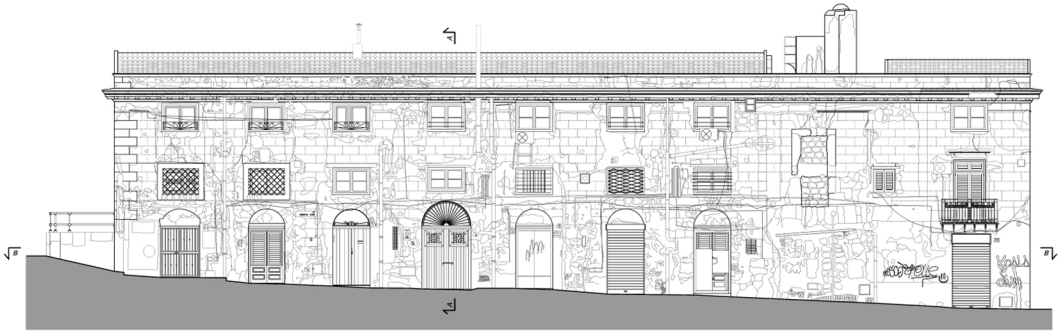

Via Colonna Rotta

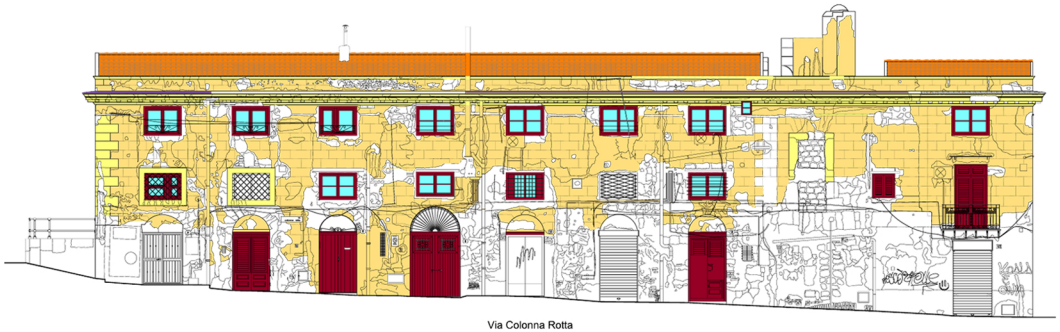

Via Colonna Rotta



Via Colonna Rotta



Via Colonna Rotta

Maria Grazia Matasso
BUILDING ENGINEER

The regeneration of urban wastelands, through the transformation into residential areas.
The urban area study has been done analyzing the legislation, mobility, commercial functions and green spaces.
As a result, I developed the Masterplan where I studied the functional mix, the open spaces, and the flat layouts with modular sizes.













Maria Grazia Matasso
Building Engineer



10:00 GMT



11:00 GMT



12:00 GMT



13:00 GMT




14:00 GMT





15:00 GMT


Maria Grazia Matasso

Senior CAD Technician/Analyst

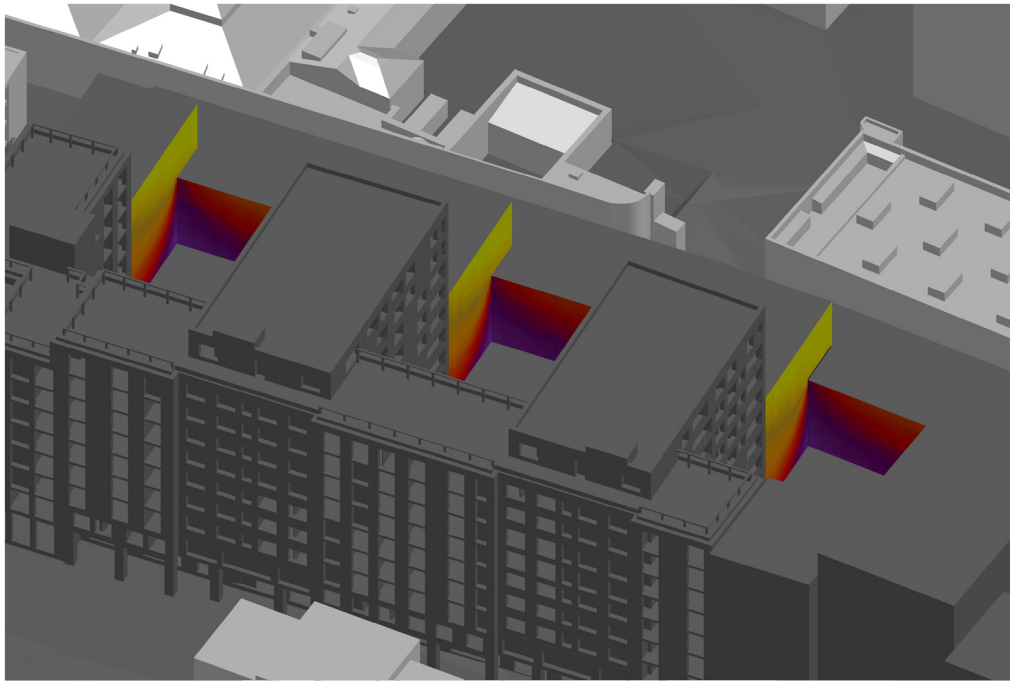

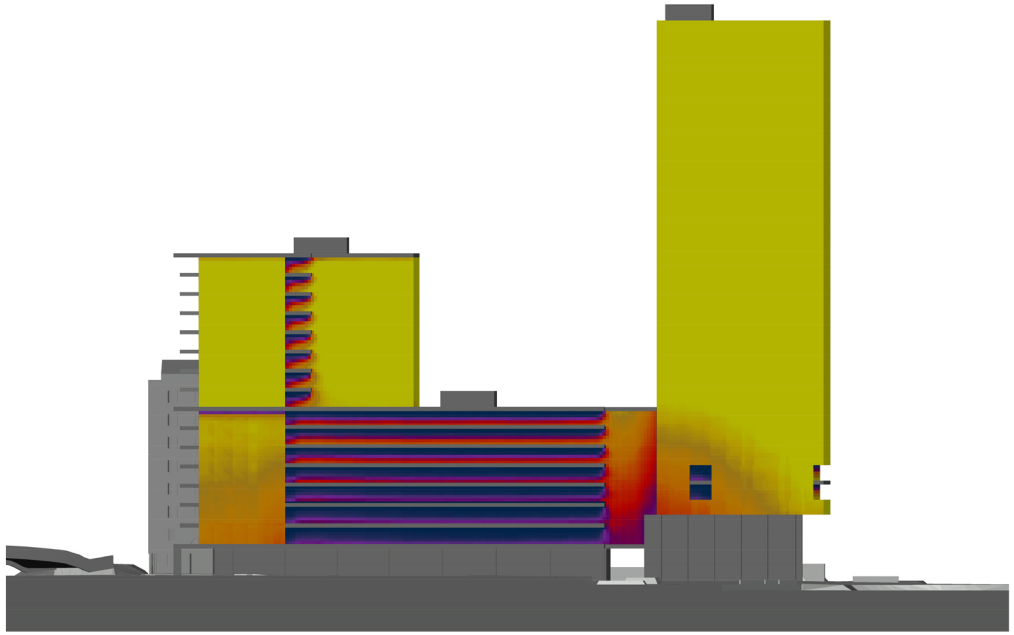

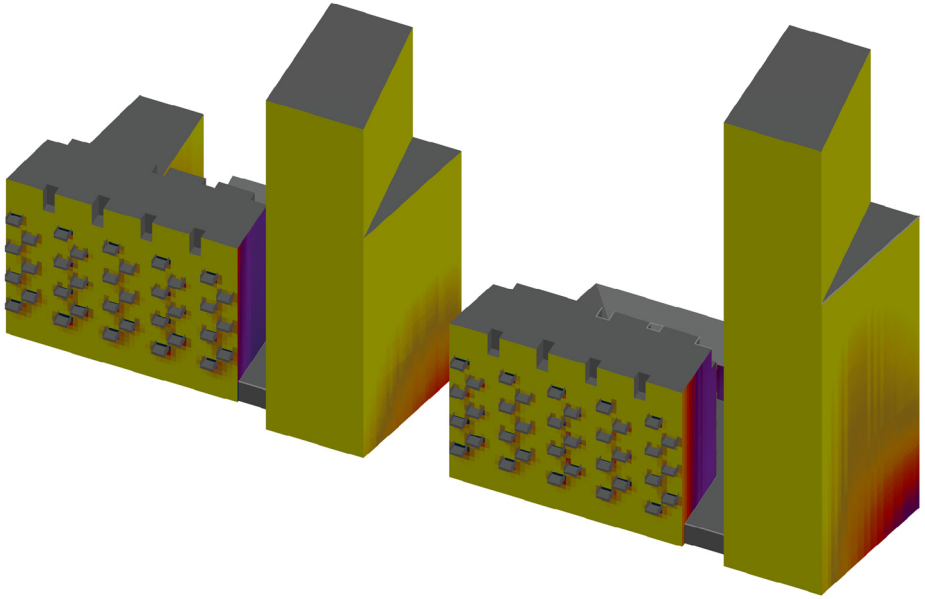

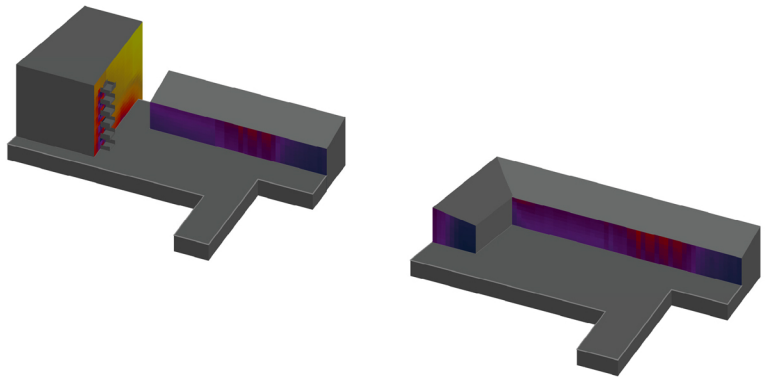


Maria Grazia Matasso
Senior CAD Technician/Analyst






Maria Grazia Matasso
Senior CAD Technician/Analyst

Plot 4

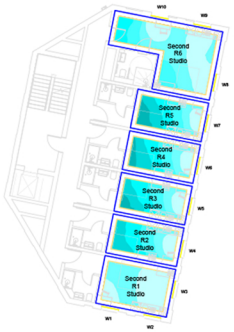

Plot 3

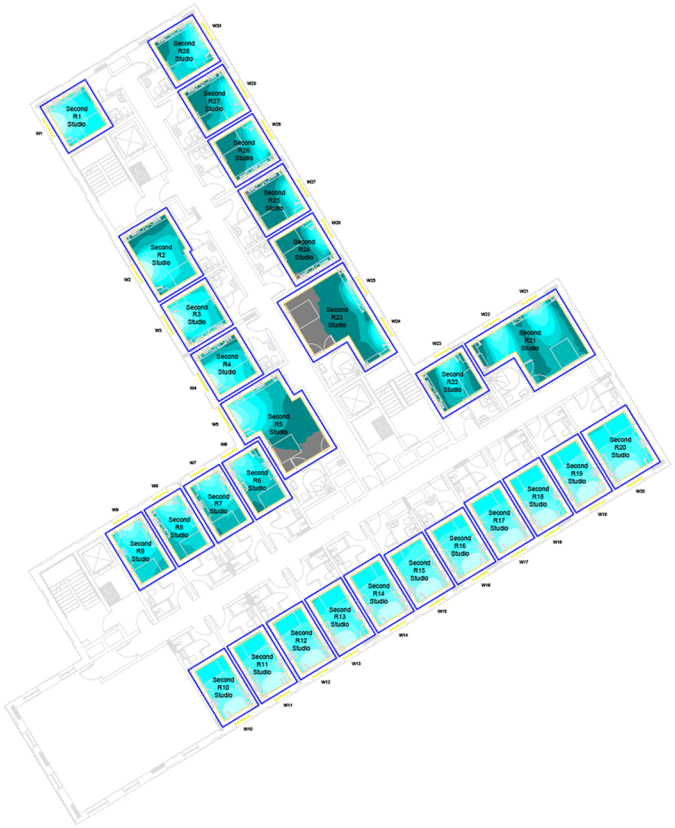


SDA Lux

750
500
300
200
150
100
50
0


N

REV:	DESCRIPTION:	BY:	DATE:
G			
F			
E			
D			
C			
B			
A			


Maria Grazia Matasso
Senior CAD Technician/Analyst

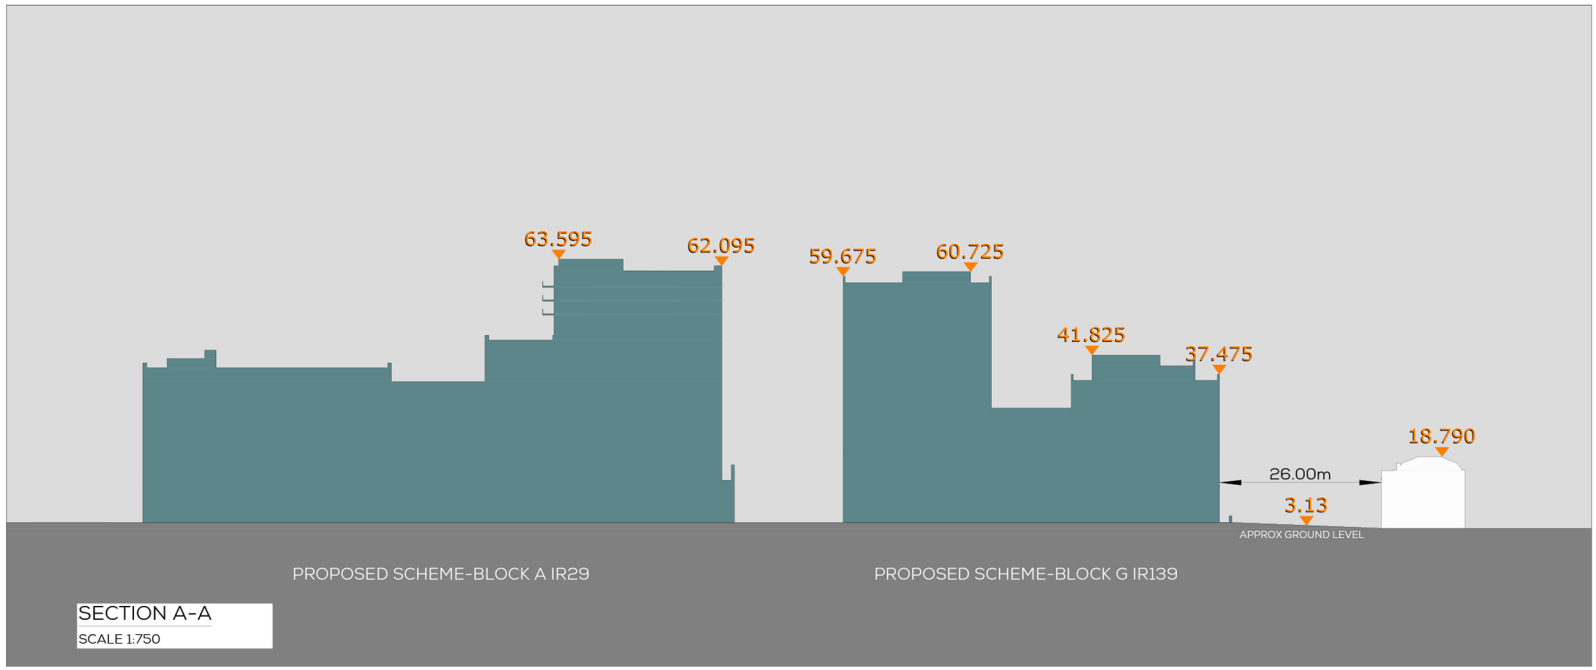

SECTION A-A
SCALE 1:750

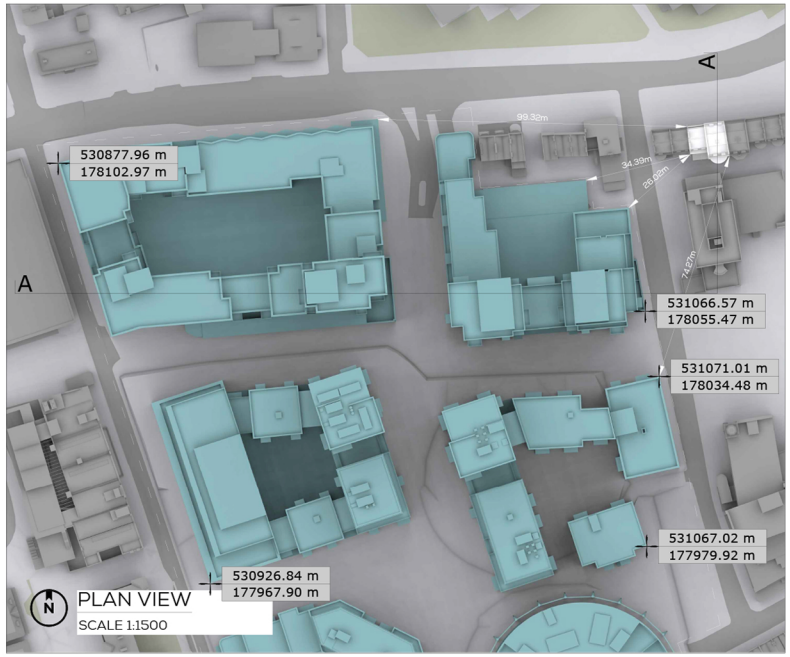

PLAN VIEW
SCALE 1:1500

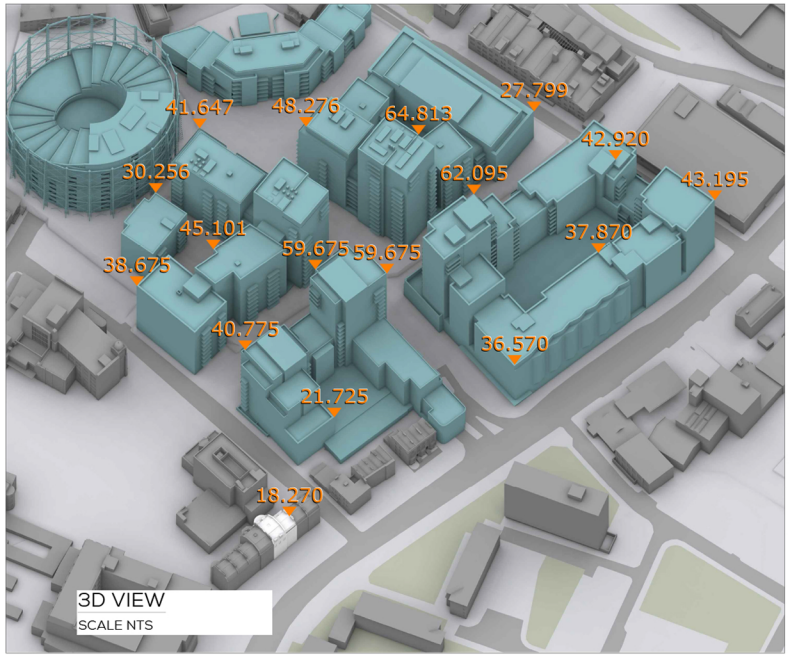

3D VIEW
SCALE NTS

SOURCES OF INFORMATION

DEVELOPMENT BOUNDARY
DEVELOPMENT
ADJOINING OWNER BOUNDARY
ADJOINING OWNER

NOTES:
ALL HEIGHTS AND DIMENSIONS GIVEN IN m AOD
0.5m TOLERANCE TO BE ADDED IN ALL DIRECTIONS


PROJECT:

DRAWING NAME:
DEED PROFILE

Maria Grazia Matasso
Senior CAD Technician/Analyst



ELEVATION
SCALE 1:200

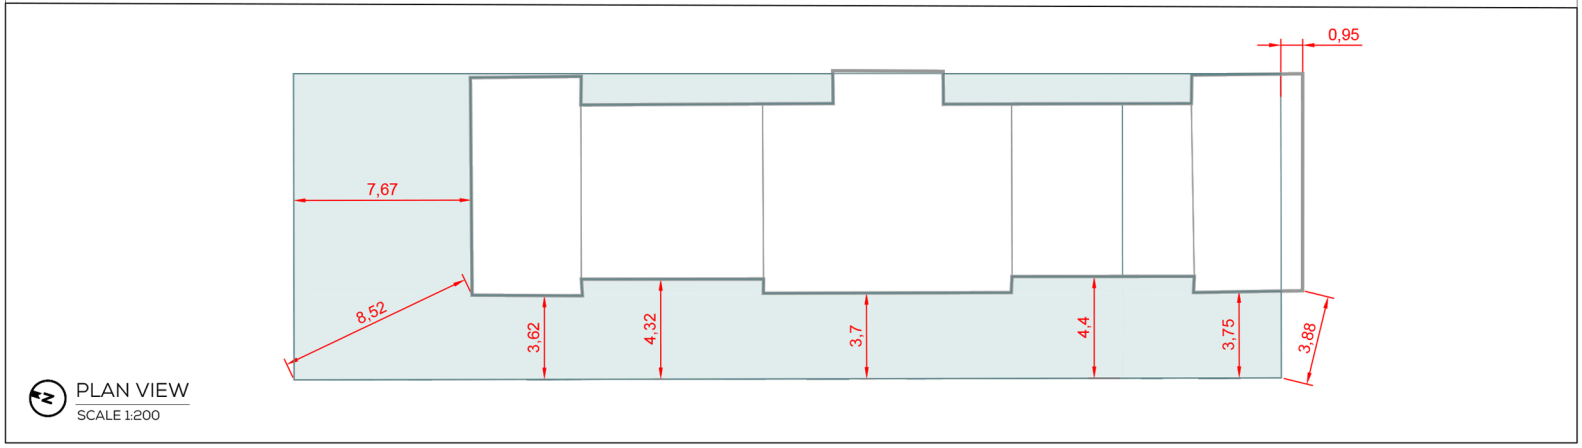

PLAN VIEW
SCALE 1:200

SOURCES OF INFORMATION

BOTH BUILDINGS SHARE THE SAME PLAN FOOTPRINT

NOTES:
EXISTING SCENARIO SHOWN IN GREY
PROPOSED SCHEME SHOWN IN TEAL
TRANSFER SHOWN IN AMBER

N.B. DO NOT SCALE OFF THIS DRAWING

PROJECT:

DRAWING NAME:
TRANSFER STUDY

Maria Grazia Matasso
Senior CAD Technician/Analyst


EXISTING



PROPOSED



CUMULATIVE

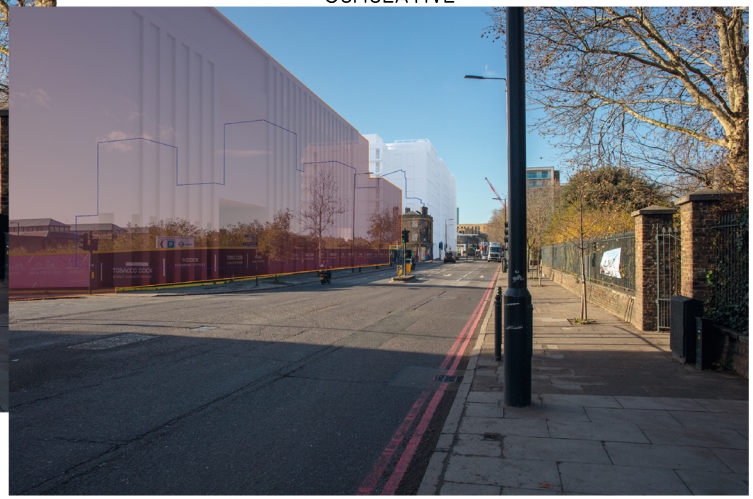

EXISTING



PROPOSED



CUMULATIVE



Maria Grazia Matasso

SENIOR CAD TECHNICIAN/ANALYST